

MATERIAL SPECIFICATIONS

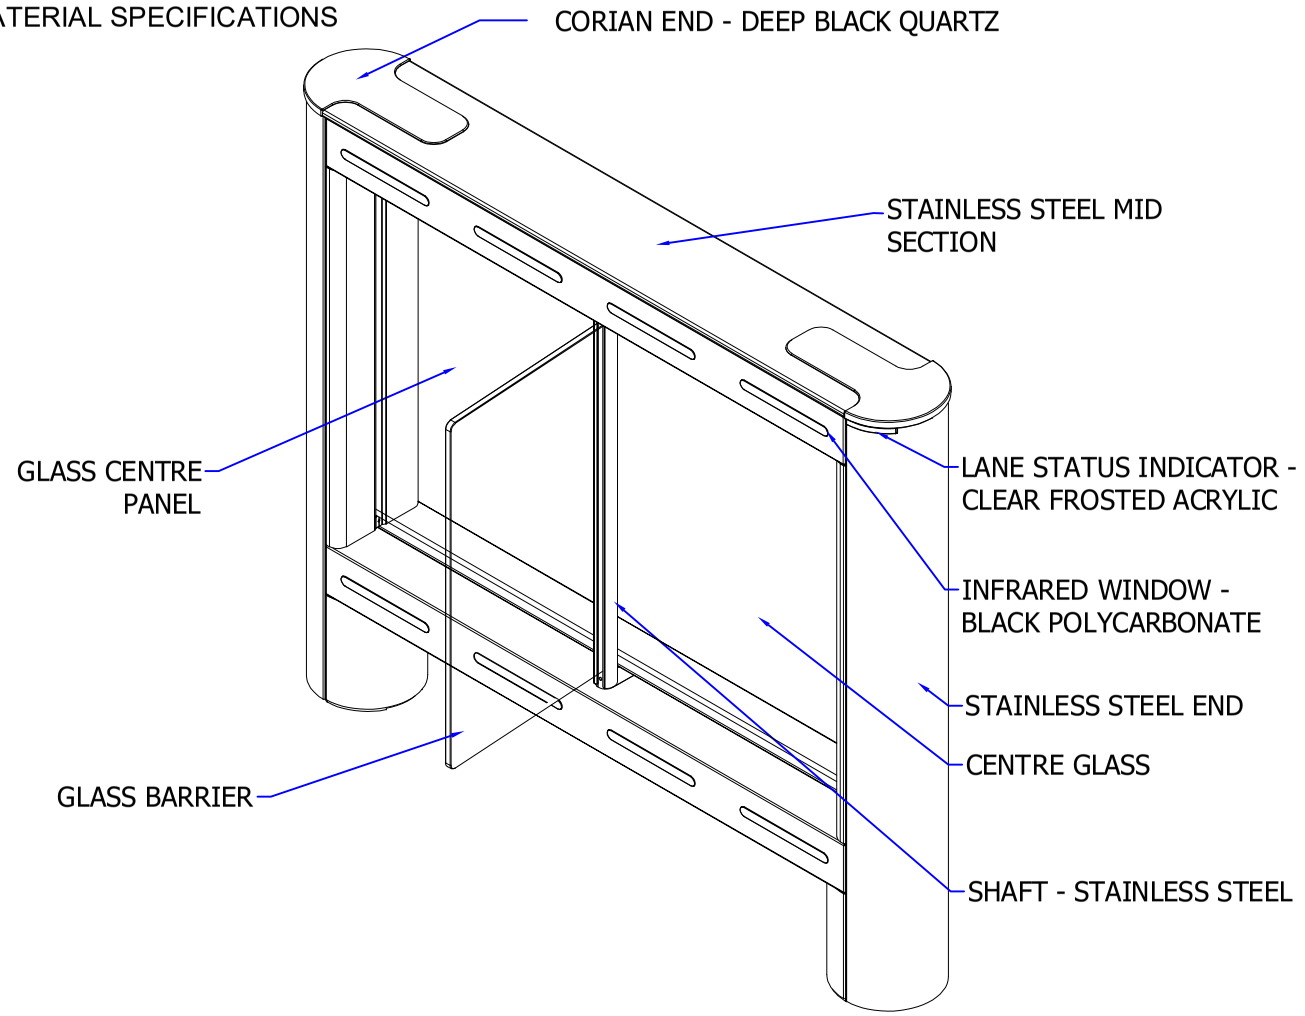


ALL STAINLESS STEEL IS 304, 240 GRIT (SATIN No. 4), HORIZONTAL GRAIN.
DECORATIVE TOP - STAINLESS STEEL AND CORIAN HAS 4mm OVERHANG.
BARRIER GLASS -10mm THICK TOUGHENED TO BS EN12150.
CENTRE GLASS - 10mm THICK TOUGHENED/HEAT SOAKED TO BS EN12150 & BS EN14179.

LANE LAYOUT & GENERAL DIMENSIONS

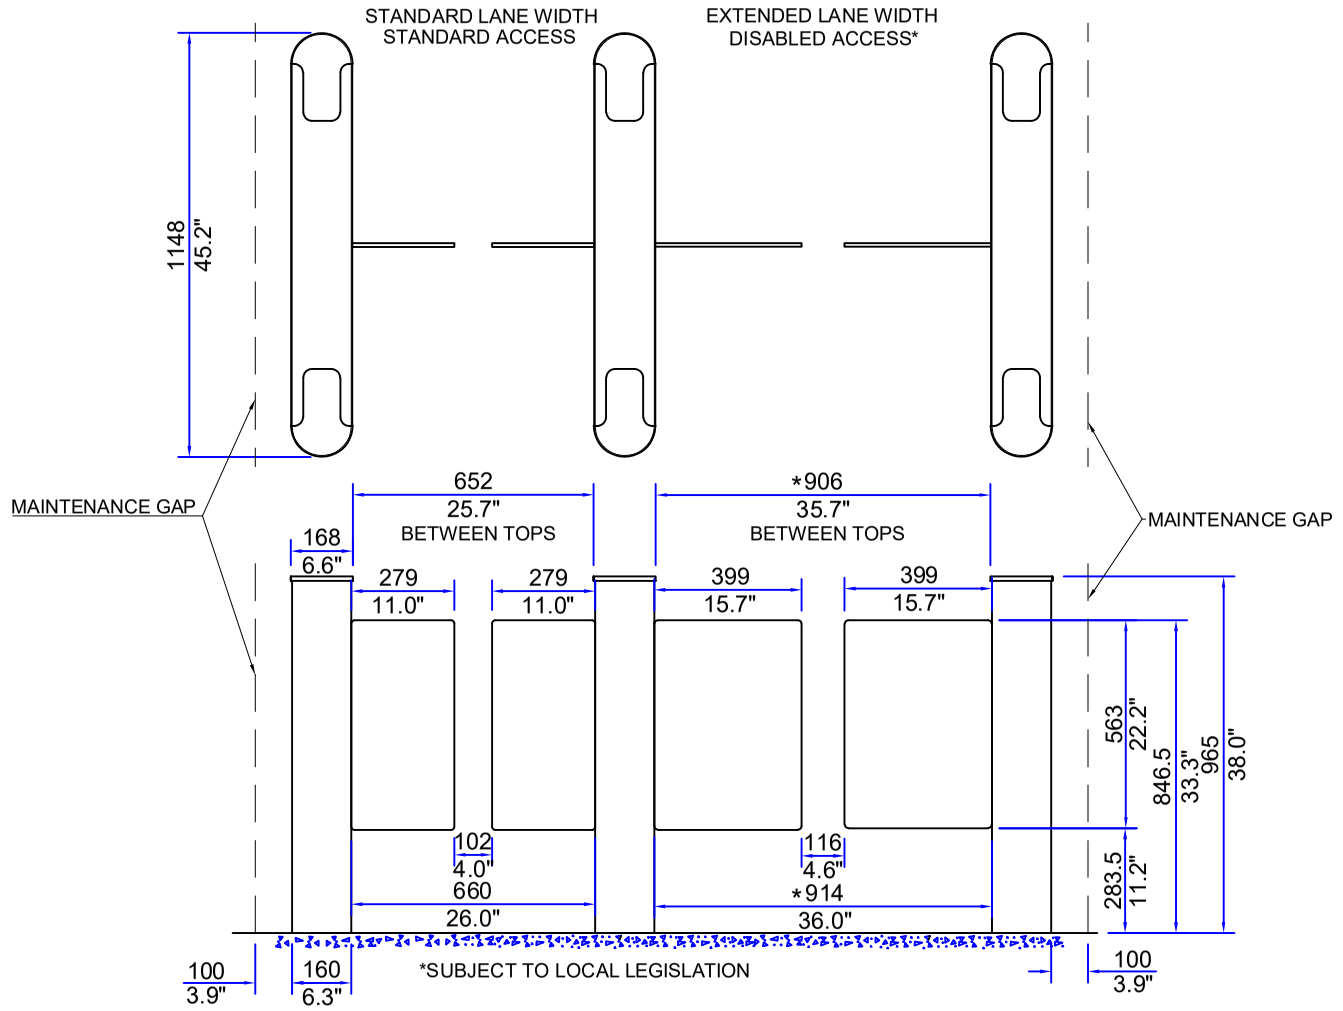


READER MOUNTING OPTIONS AND LOGO DETAILS

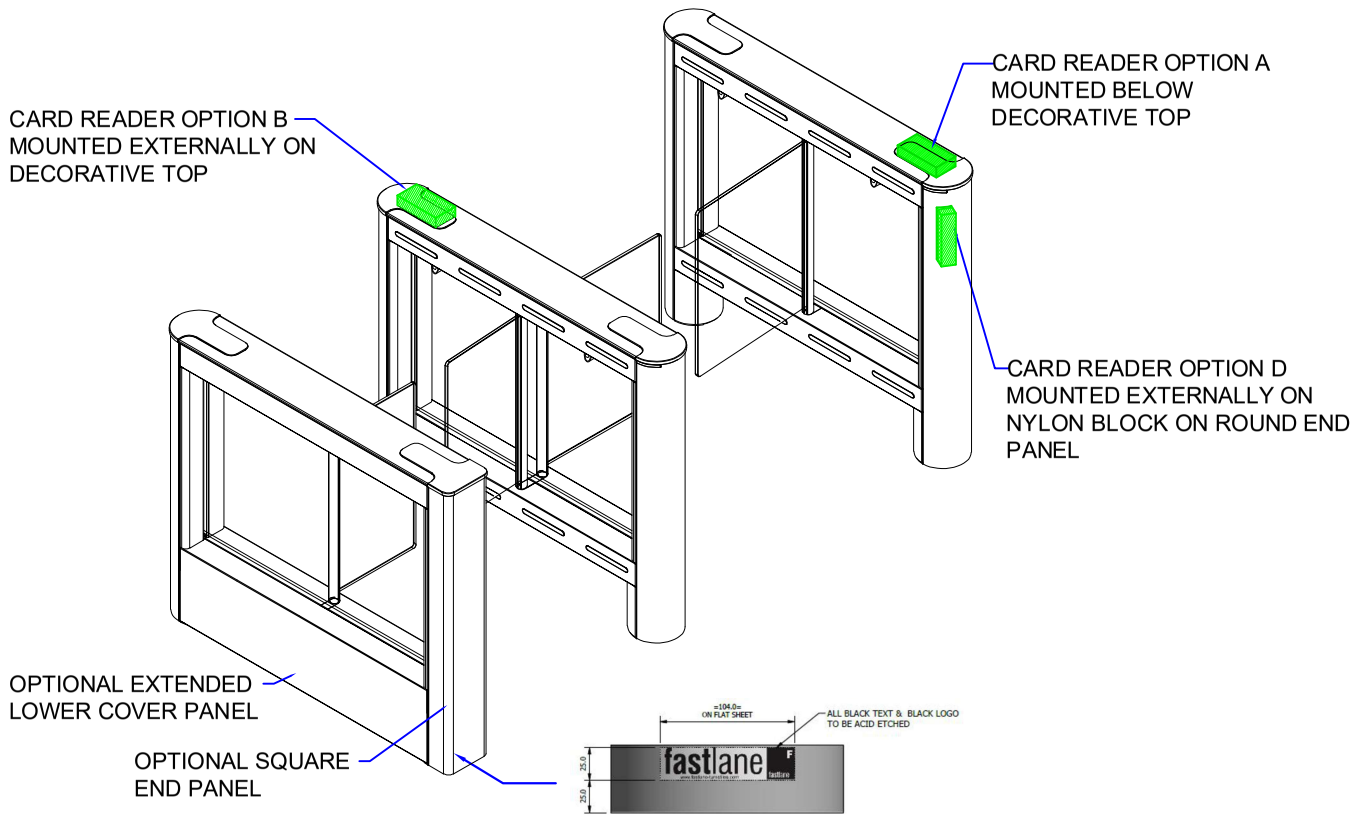

BLACK ACID ETCHED FASTLANE WORD AND LOGO ON ALL BLANK END PANELS (NO END OF LANE INDICATOR END PANELS)

PEDESTAL FOOTPRINT

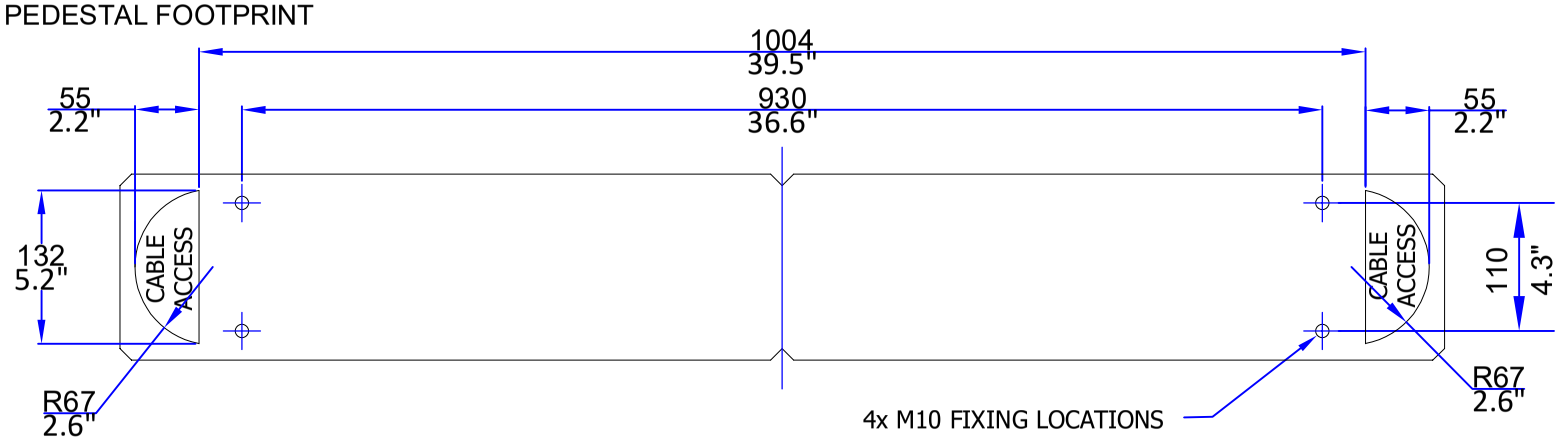

PRODUCT: GLASSGATE 150

TITLE: GENERAL INFORMATION

DRAWING No: GG150_A14

FOR SALES INFORMATION ONLY-SUBJECT TO CHANGE
ALL DIMENSIONS +/- 2MM

This document is the copyright of Integrated Design Ltd

F

fastlane