

MATERIAL SPECIFICATIONS

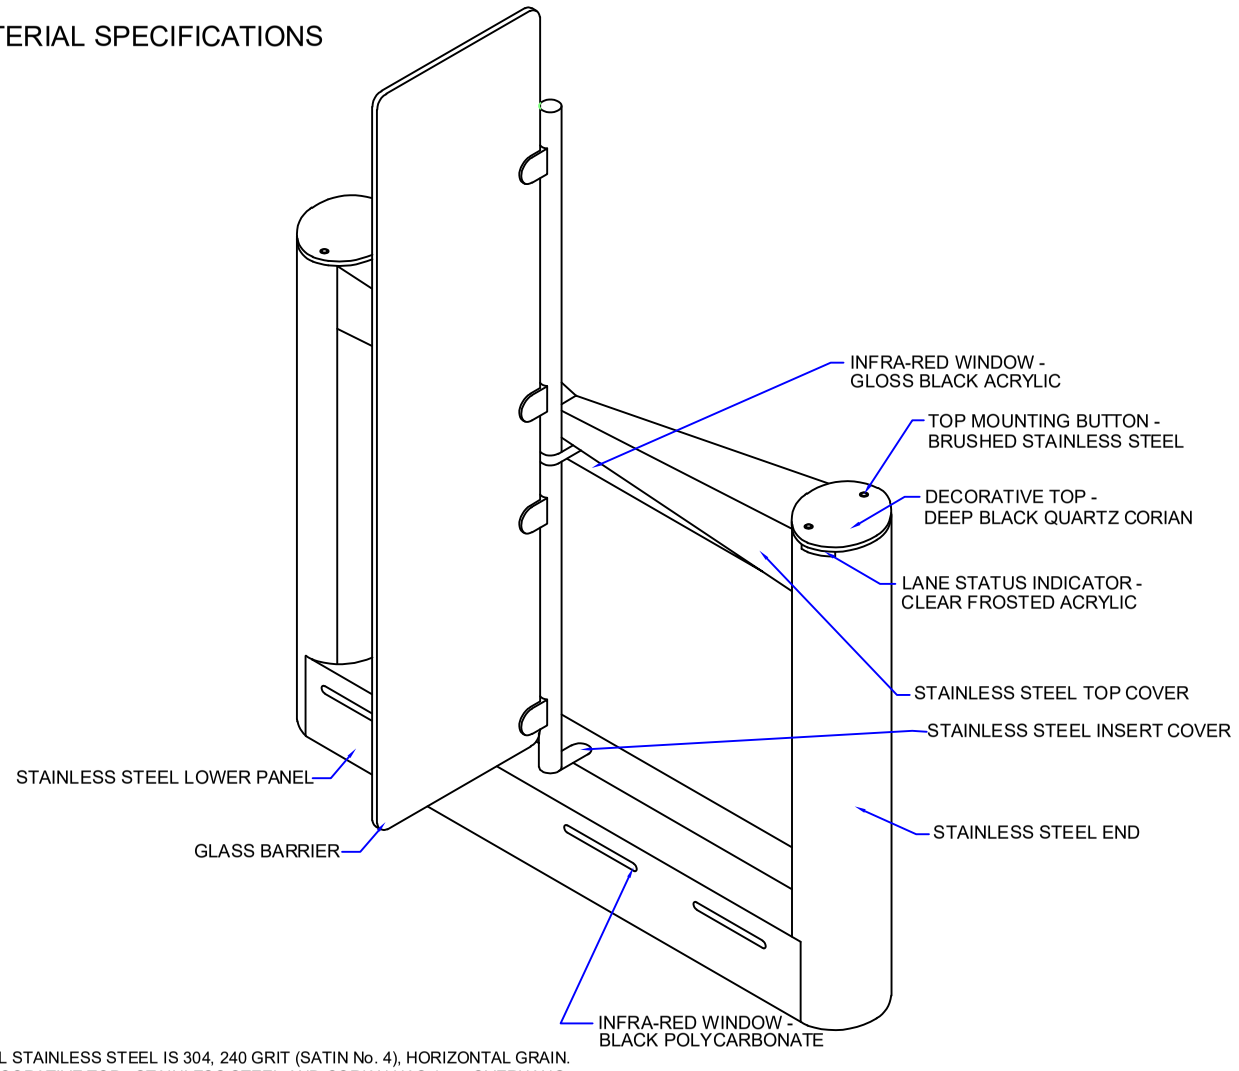


ALL STAINLESS STEEL IS 304, 240 GRIT (SATIN No. 4), HORIZONTAL GRAIN.
DECORATIVE TOP - STAINLESS STEEL AND CORIAN HAS 4mm OVERHANG.

BARRIER GLASS:
1. UP TO AND INCLUDING 1200mm TALL - 12mm THICK TOUGHENED TO BS EN12150.
2. 1500mm & 1800mm TALL - 12mm THICK TOUGHENED/LAMINATED TO BS EN 12150 & BS EN14449.


LANE LAYOUT & GENERAL DIMENSIONS

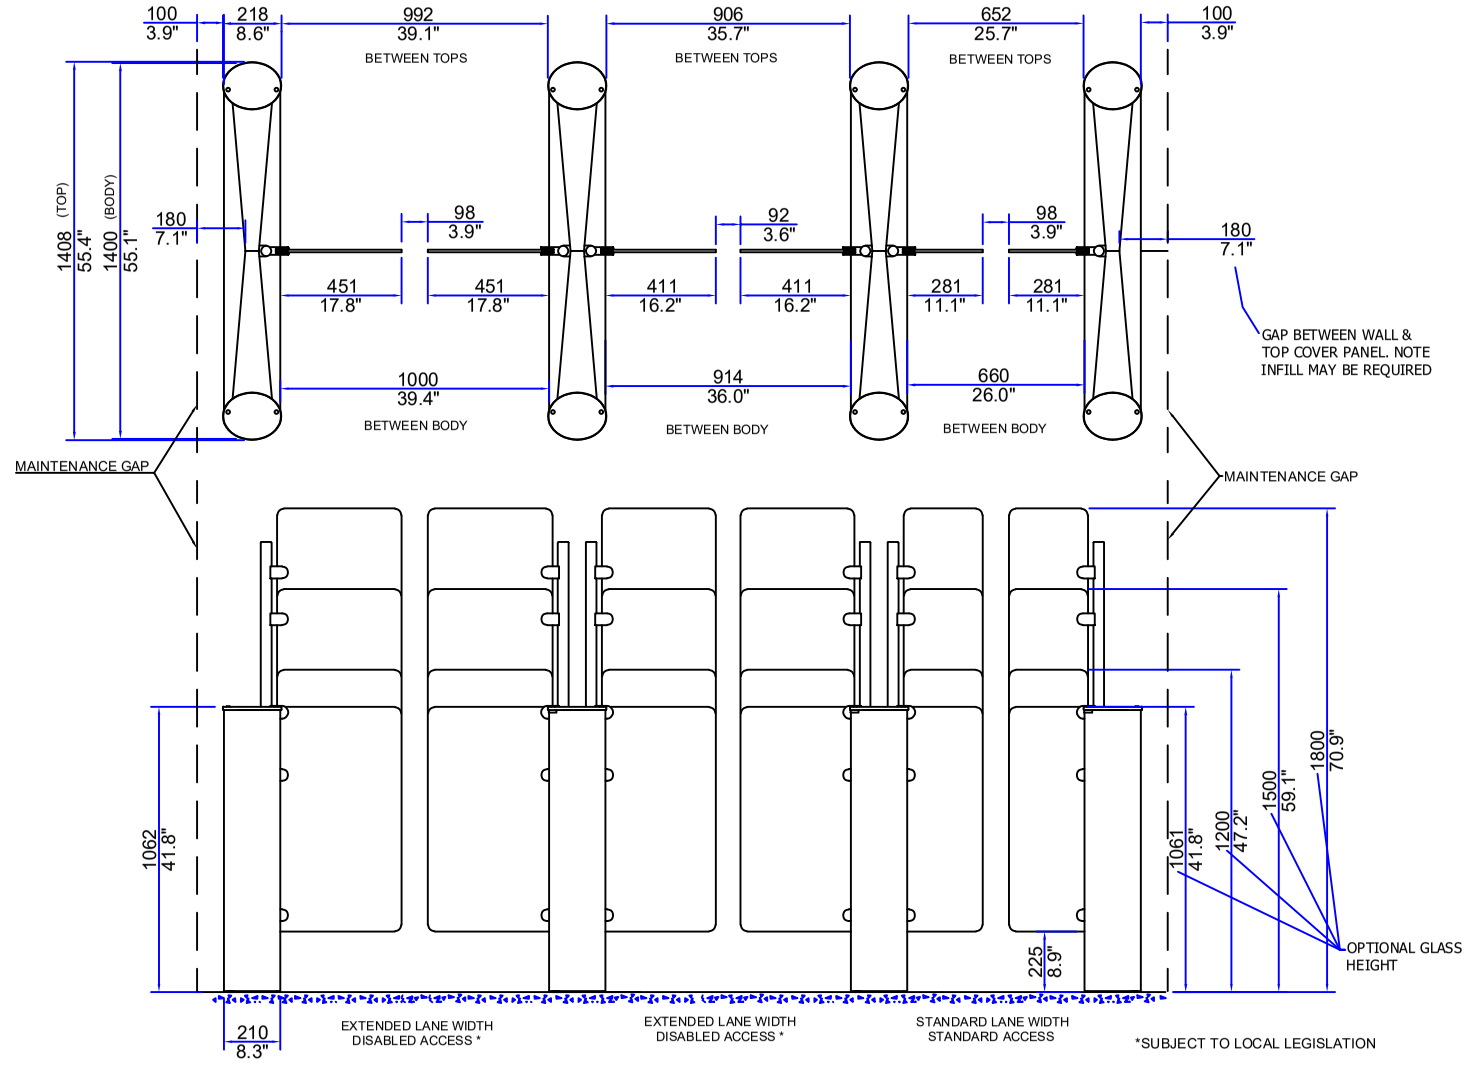

READER MOUNTING OPTIONS AND LOGO DETAILS

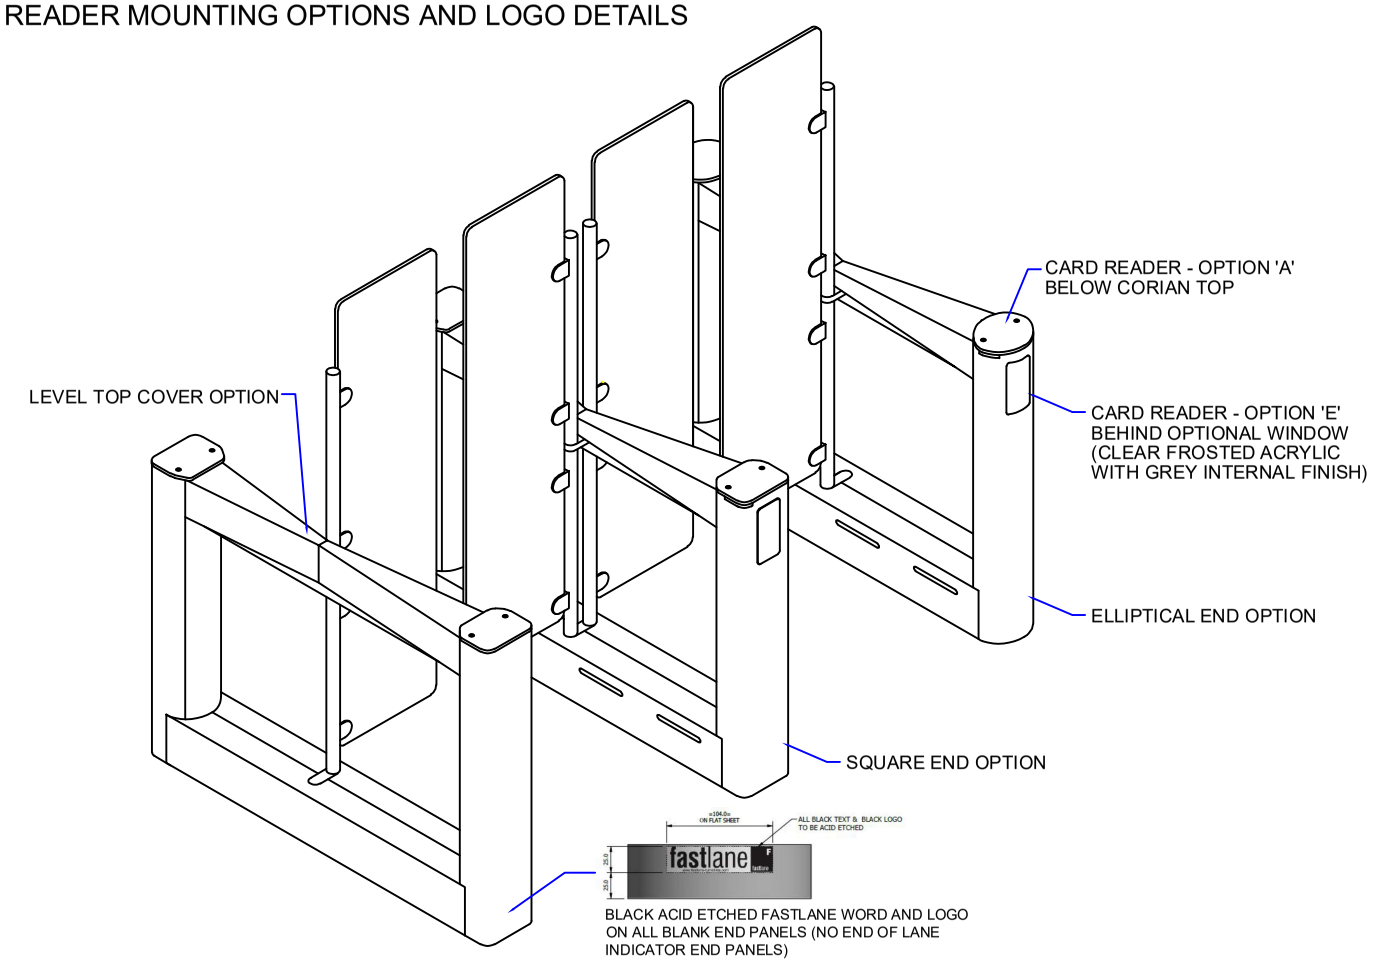

PEDESTAL FOOTPRINT

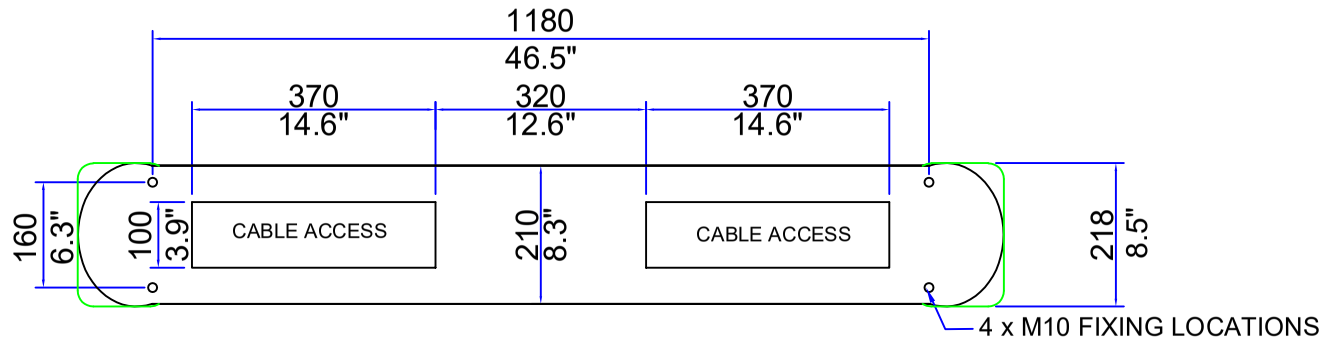

PRODUCT: GLASSGATE 400

TITLE: GENERAL INFORMATION

DRAWING No: GG400_A11

FOR SALES INFORMATION ONLY-SUBJECT TO CHANGE
ALL DIMENSIONS +/-2mm

This document is the copyright of Integrated Design LTD

F
fastlane