

MATERIAL SPECIFICATIONS

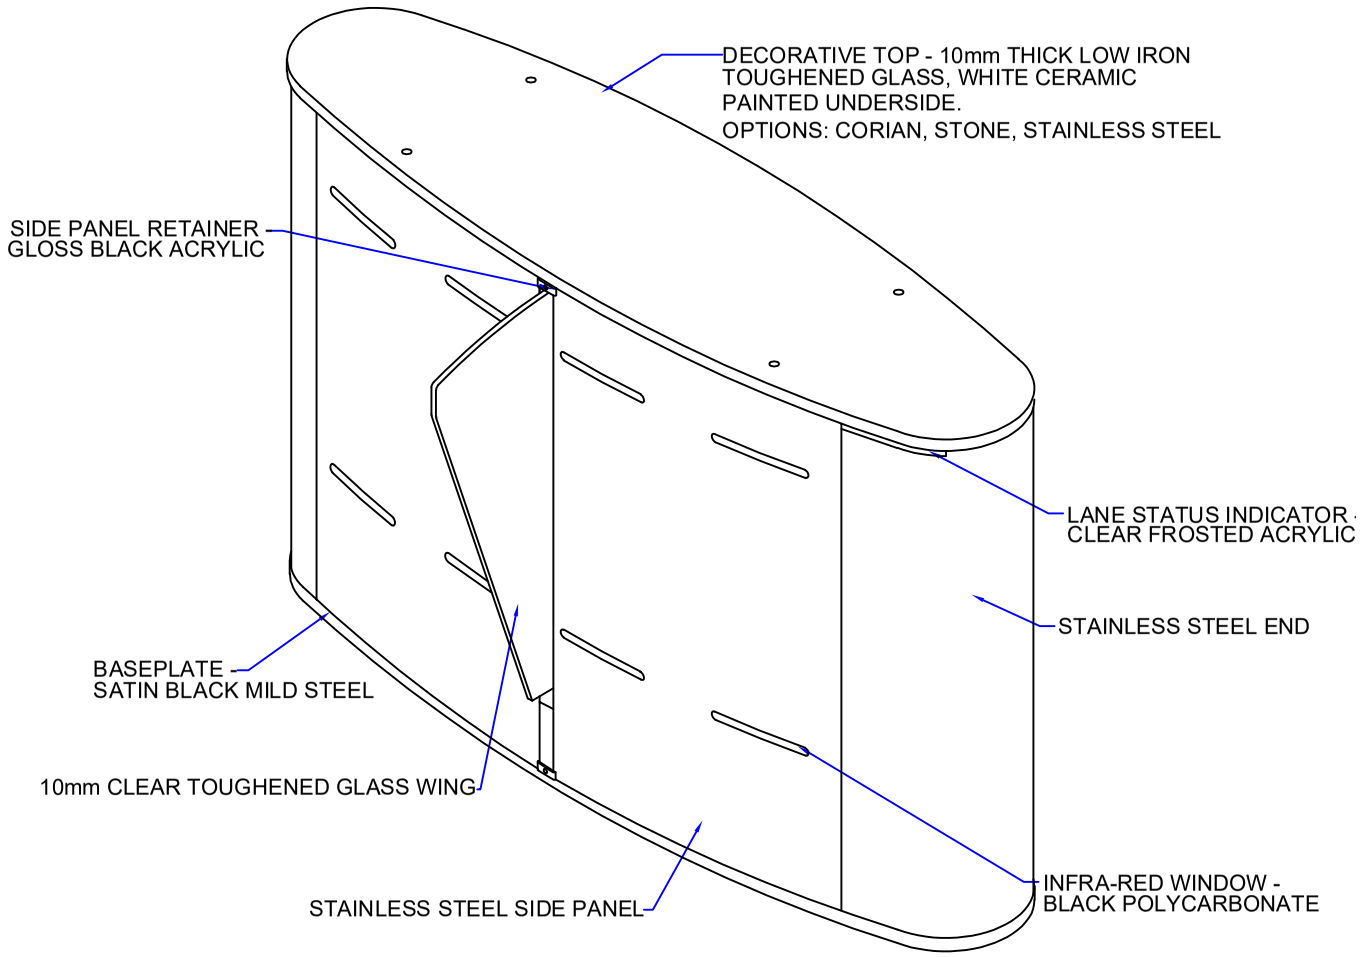


ALL GLASS IS TOUGHENED - BS EN12150
ALL STAINLESS STEEL IS 304, 240 GRIT (SATIN No. 4), HORIZONTAL GRAIN

LANE LAYOUT & GENERAL DIMENSIONS

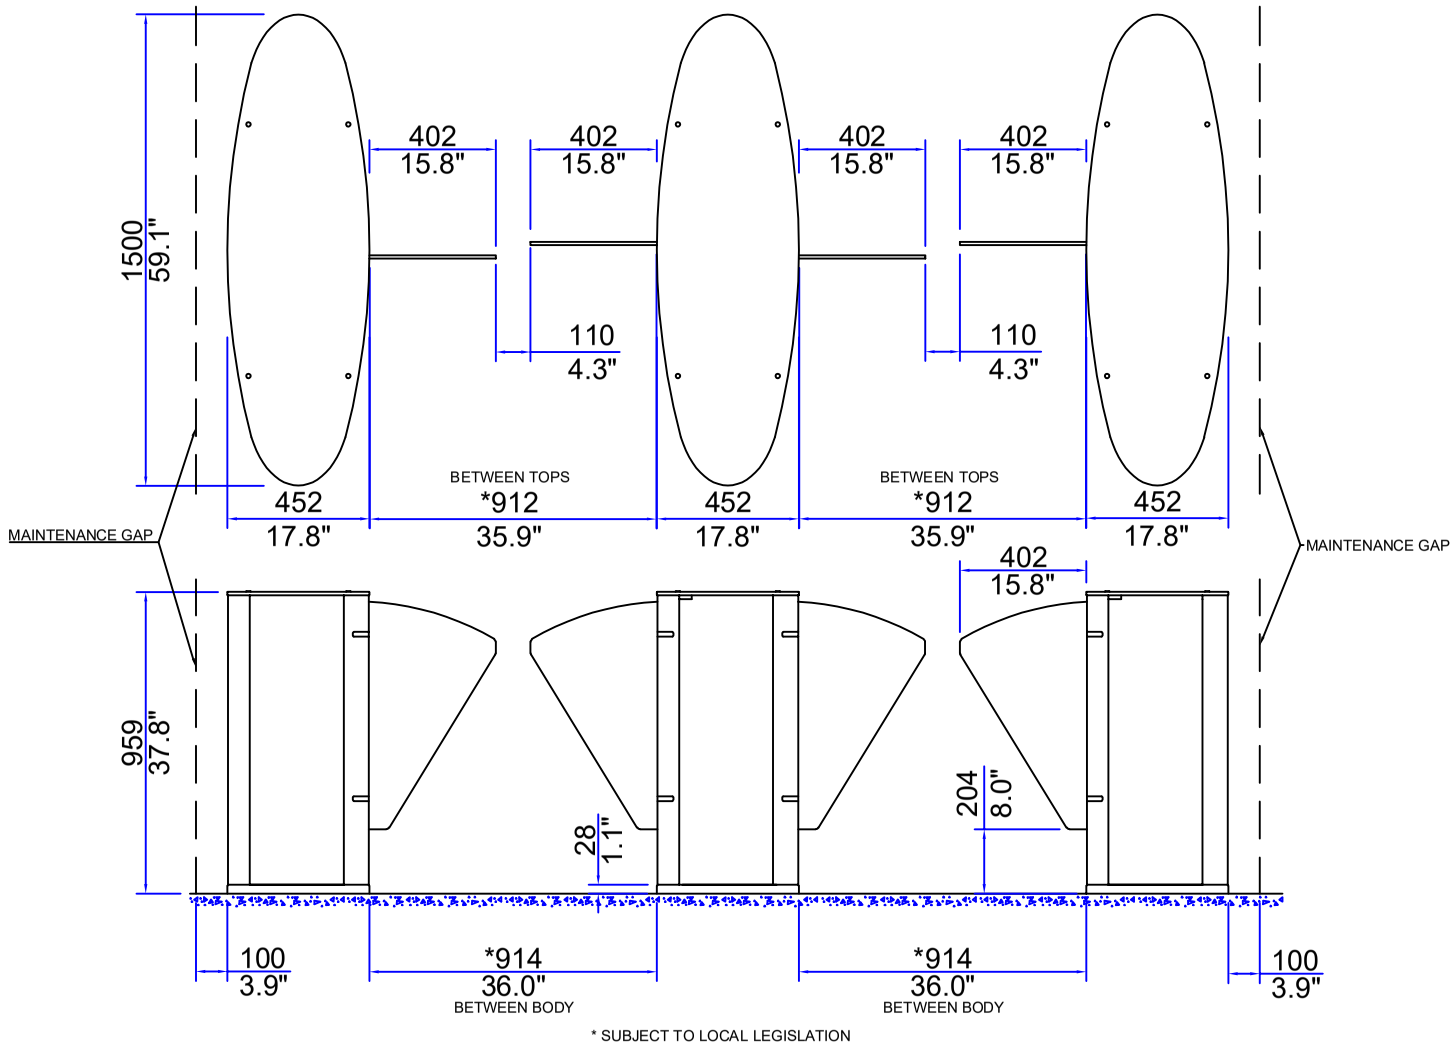


* SUBJECT TO LOCAL LEGISLATION

READER MOUNTING OPTIONS AND LOGO DETAILS

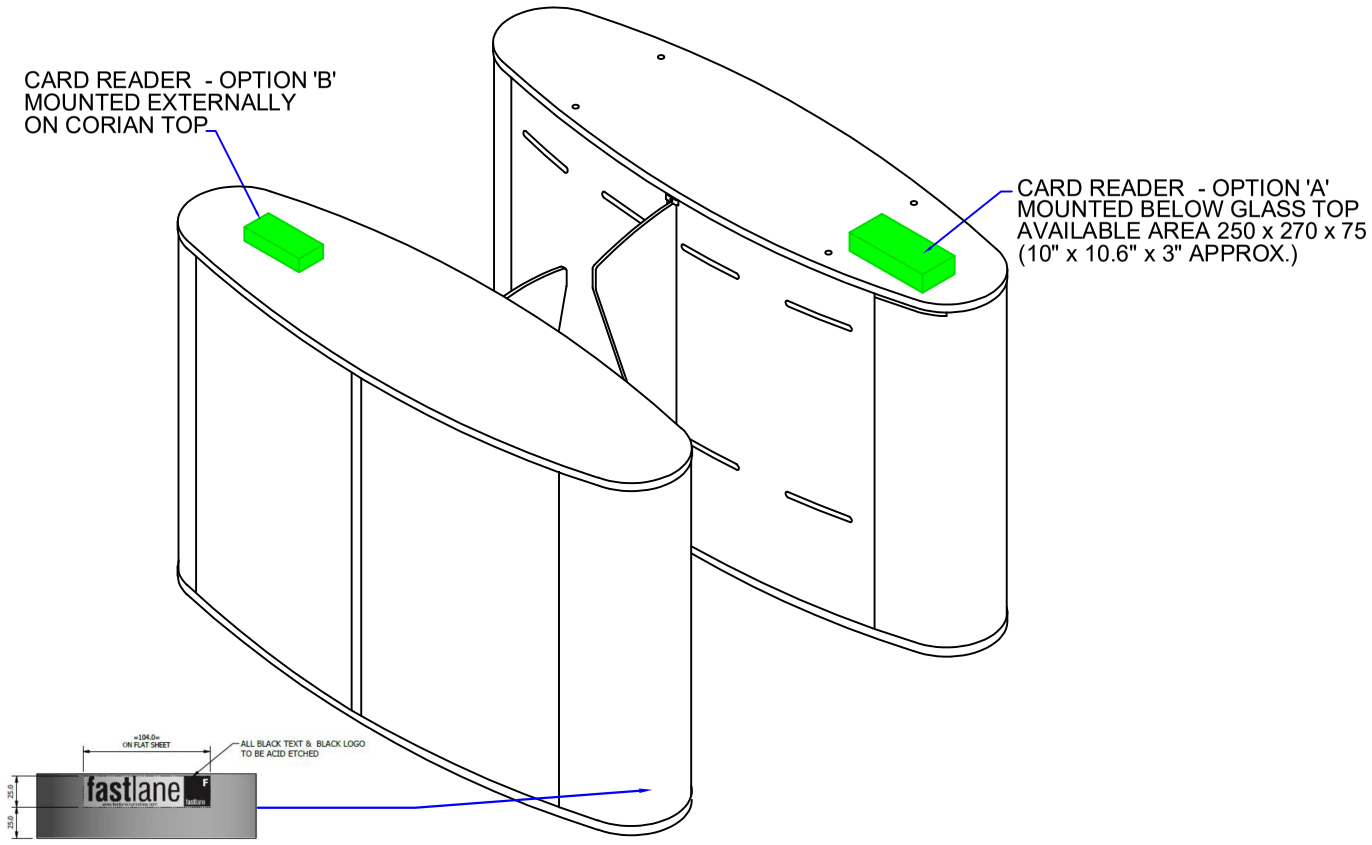

BLACK ACID ETCHED FASTLANE WORD AND LOGO ON ALL BLANK END PANELS (NO END OF LANE INDICATOR END PANELS)

PEDESTAL FOOTPRINT

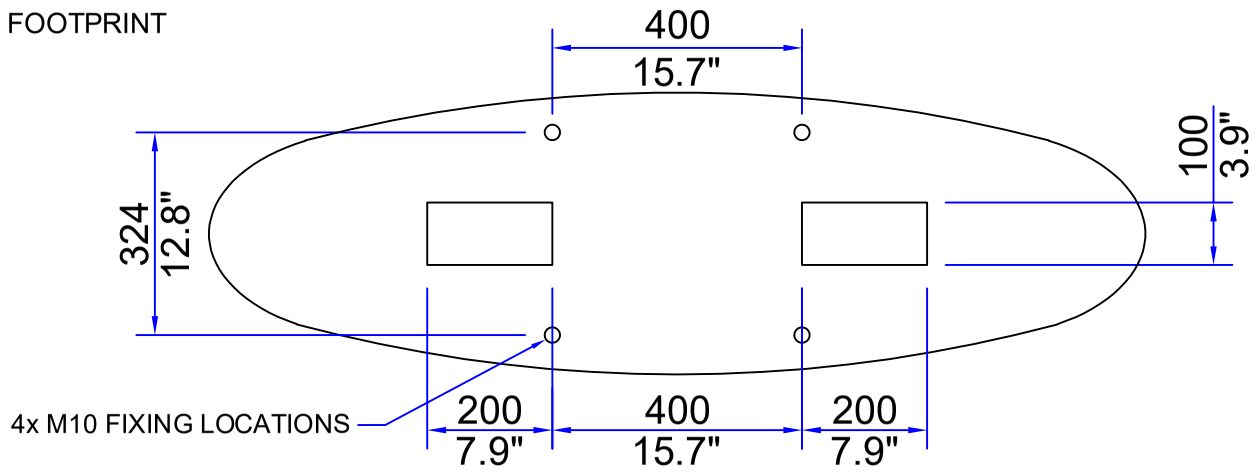

PRODUCT: GLASSWING DDA
TITLE: GENERAL INFORMATION

DRAWING No: GWDDA_A7

FOR SALES INFORMATION ONLY-SUBJECT TO CHANGE
ALL DIMENSIONS +/-2mm

This document is the copyright of Integrated Design LTD

F
fastlane