
MATERIAL SPECIFICATIONS

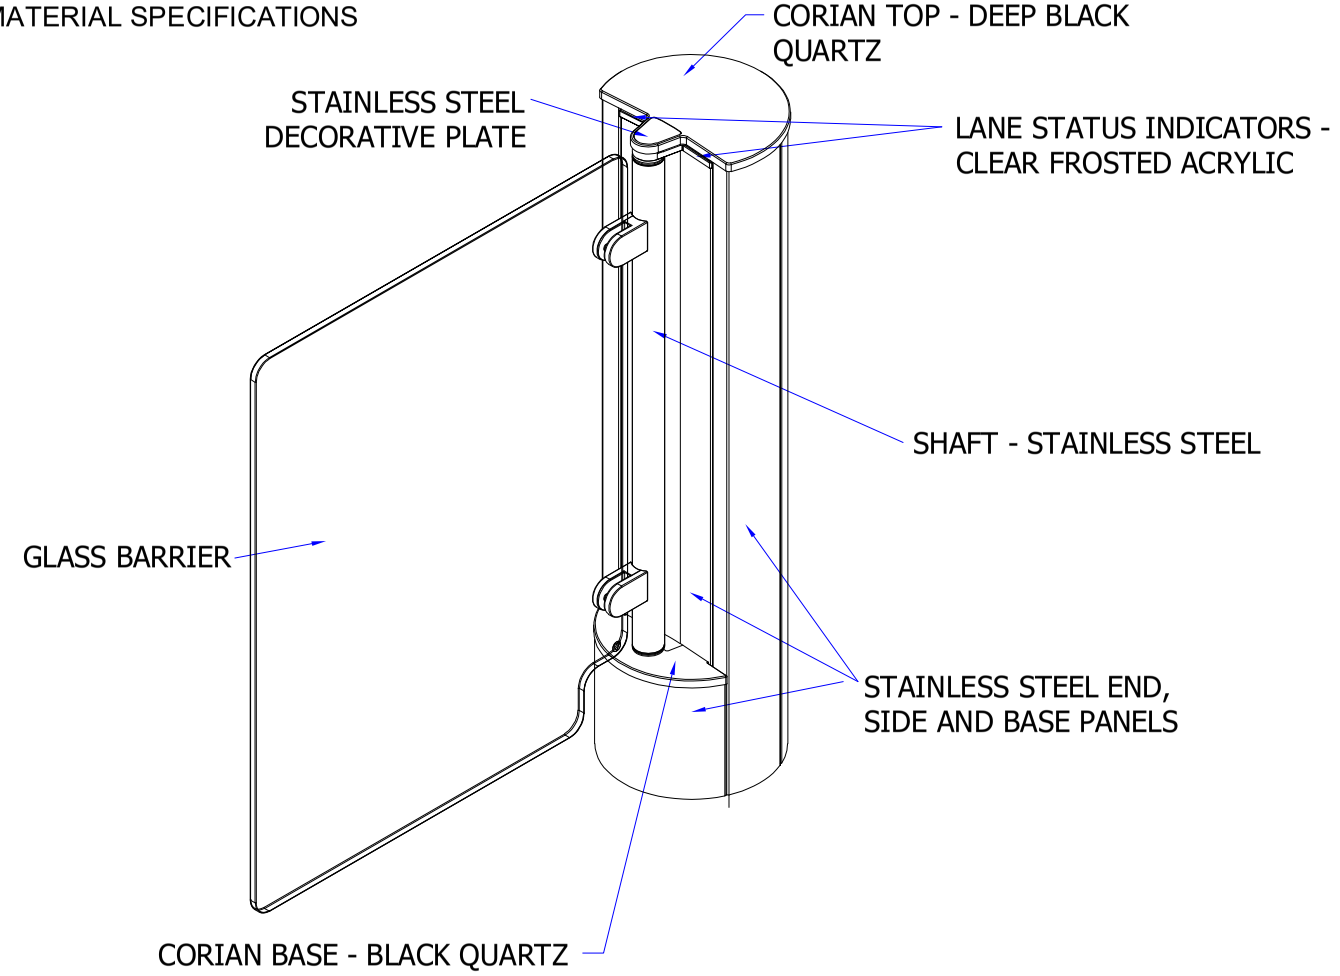


ALL STAINLESS STEEL IS 304, 240 GRIT (SATIN No. 4), HORIZONTAL GRAIN.


BARRIER GLASS:

1. UP TO AND INCLUDING 1700mm TALL - 10mm THICK TOUGHENED TO BS EN12150.
2. 1800mm TALL - 12mm THICK TOUGHENED/LAMINATED TO BS EN12150 & BS EN14449

READER DETAILS

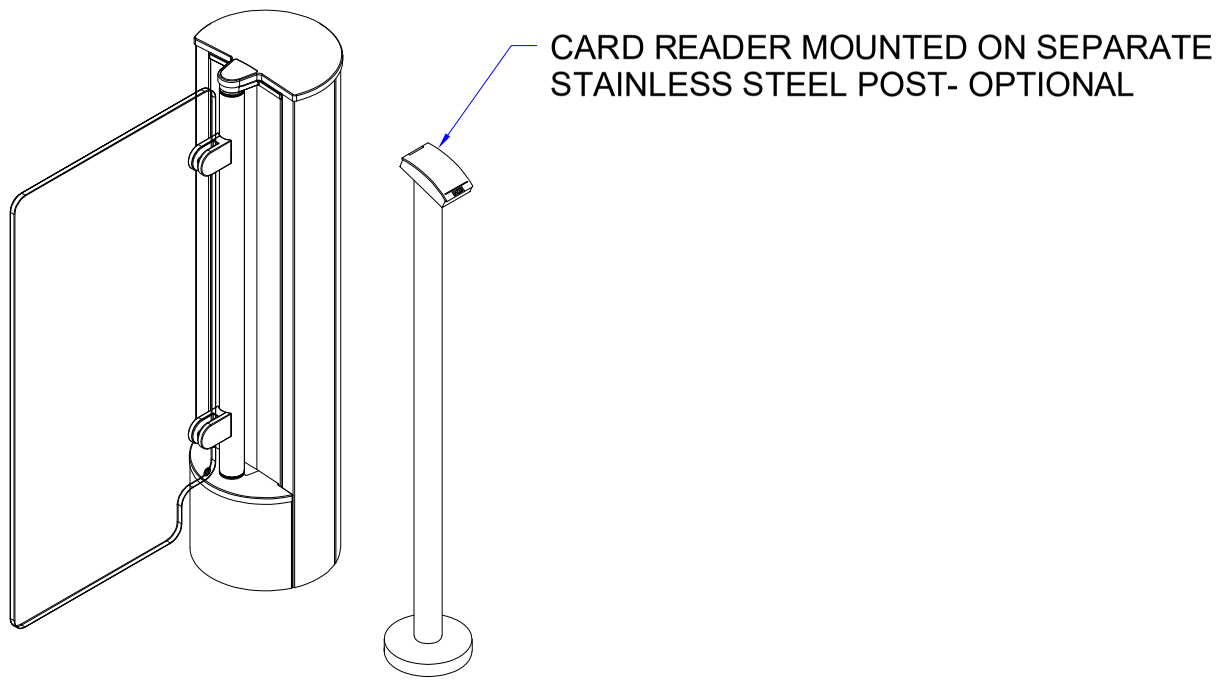

LANE LAYOUT & GENERAL DIMENSIONS

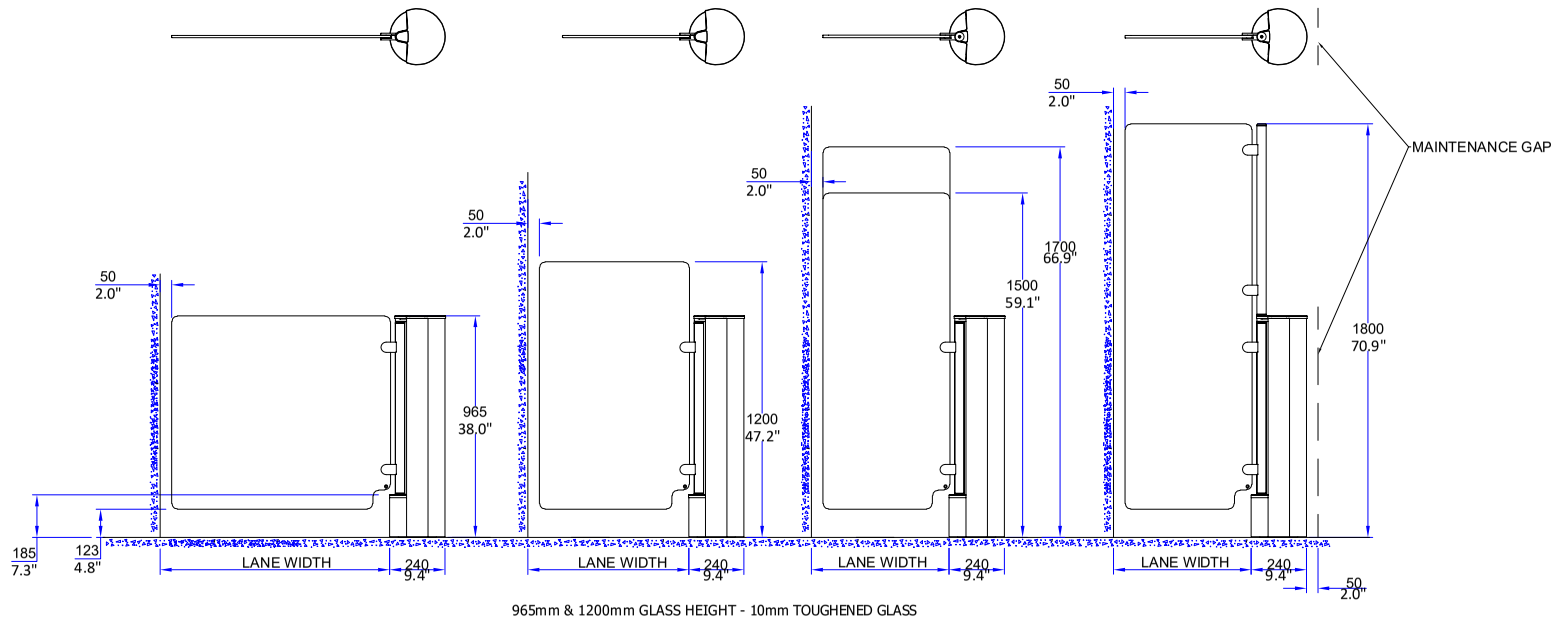


965mm & 1200mm GLASS HEIGHT - 10mm TOUGHENED GLASS

1500mm & 1800mm GLASS HEIGHT - TWO PIECES OF 5mm TOUGHENED GLASS WITH 1.5mm LAMINATE FILM IN BETWEEN

LANE WIDTH	HEIGHT OPTIONS				
1000mm	965mm				
700mm	965mm	1200mm			
600mm	965mm	1200mm	1500mm	1700mm	1800mm

PEDESTAL FOOTPRINT

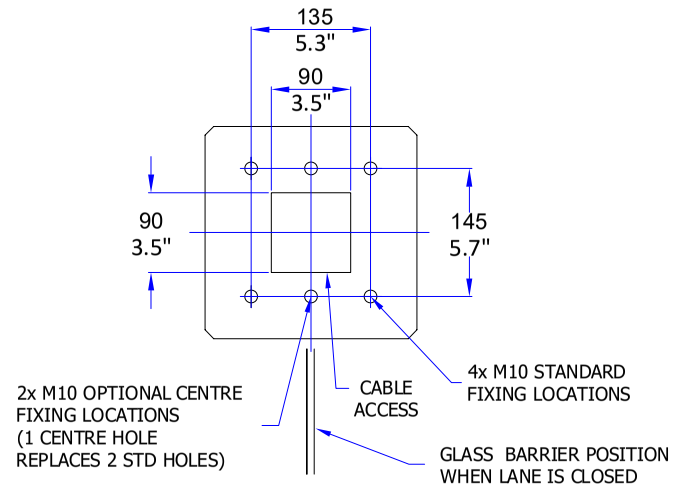

PRODUCT: PASSGATE 300

TITLE: GENERAL INFORMATION

DRAWING No: PASSGATE300V2_A6

FOR SALES INFORMATION ONLY-SUBJECT TO CHANGE

ALL DIMENSIONS +/- 2MM

This document is the copyright of Integrated Design Ltd

F

fastlane