

MATERIAL SPECIFICATIONS

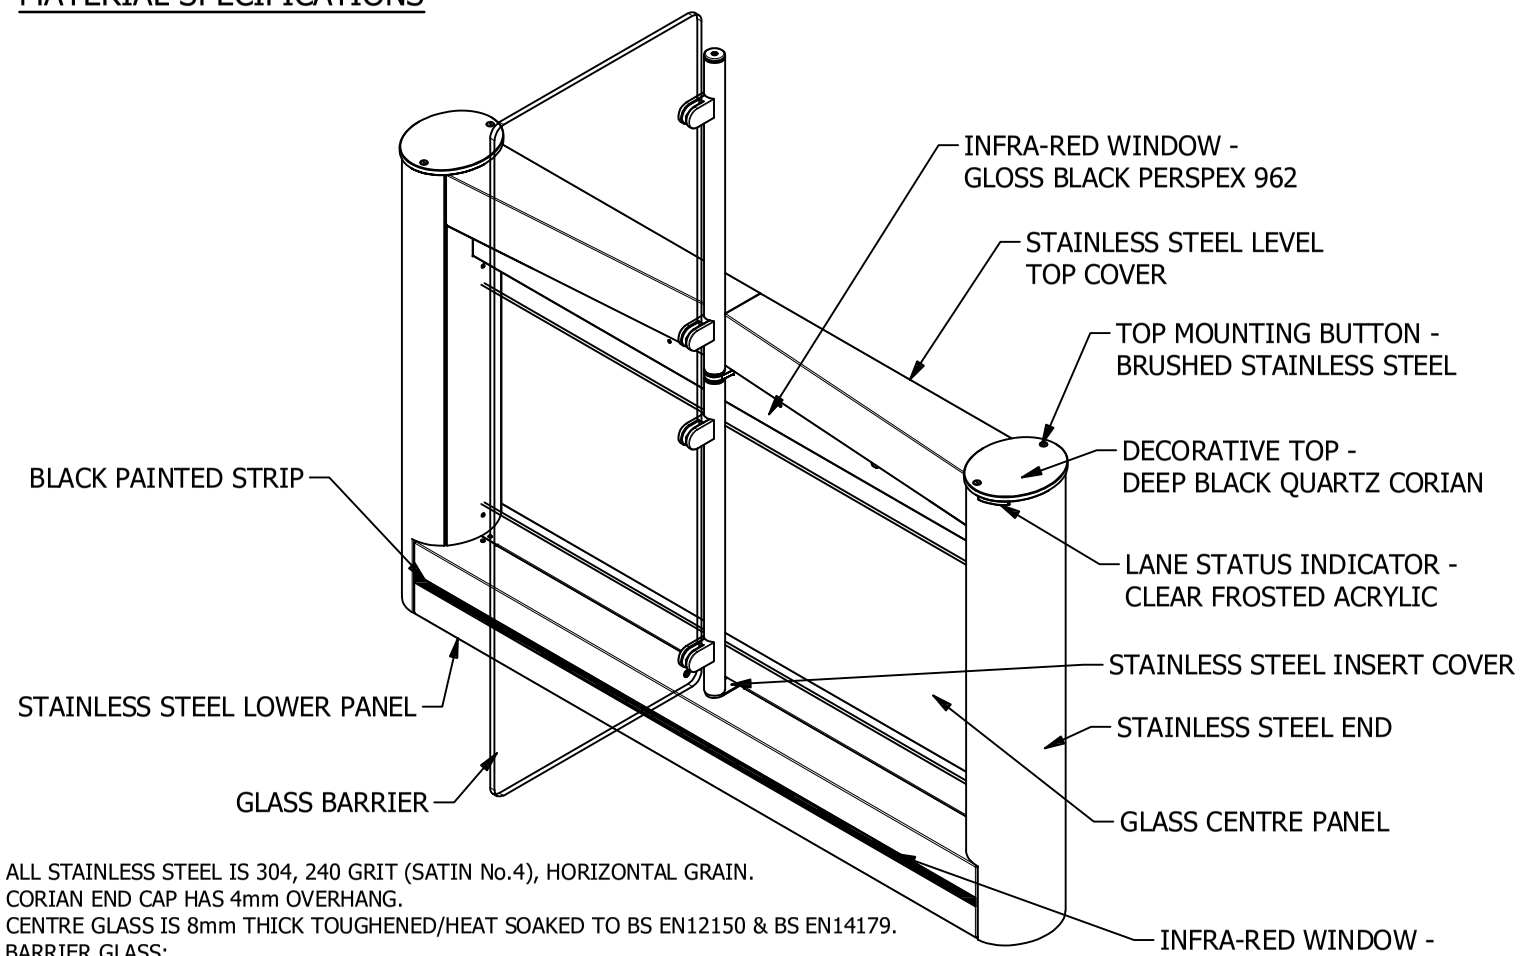

ALL STAINLESS STEEL IS 304, 240 GRIT (SATIN No.4), HORIZONTAL GRAIN.
CORIAN END CAP HAS 4mm OVERHANG.
CENTRE GLASS IS 8mm THICK TOUGHENED/HEAT SOAKED TO BS EN12150 & BS EN14179.
BARRIER GLASS:
1. UP TO AND INCLUDING 1200mm TALL - 12mm THICK TOUGHENED TO BS EN12150.
2. 1500mm & 1800mm TALL - 12mm THICK TOUGHENED/LAMINATED TO BS EN 12150 & BS EN14449.


LANE LAYOUT & GENERAL DIMENSIONS

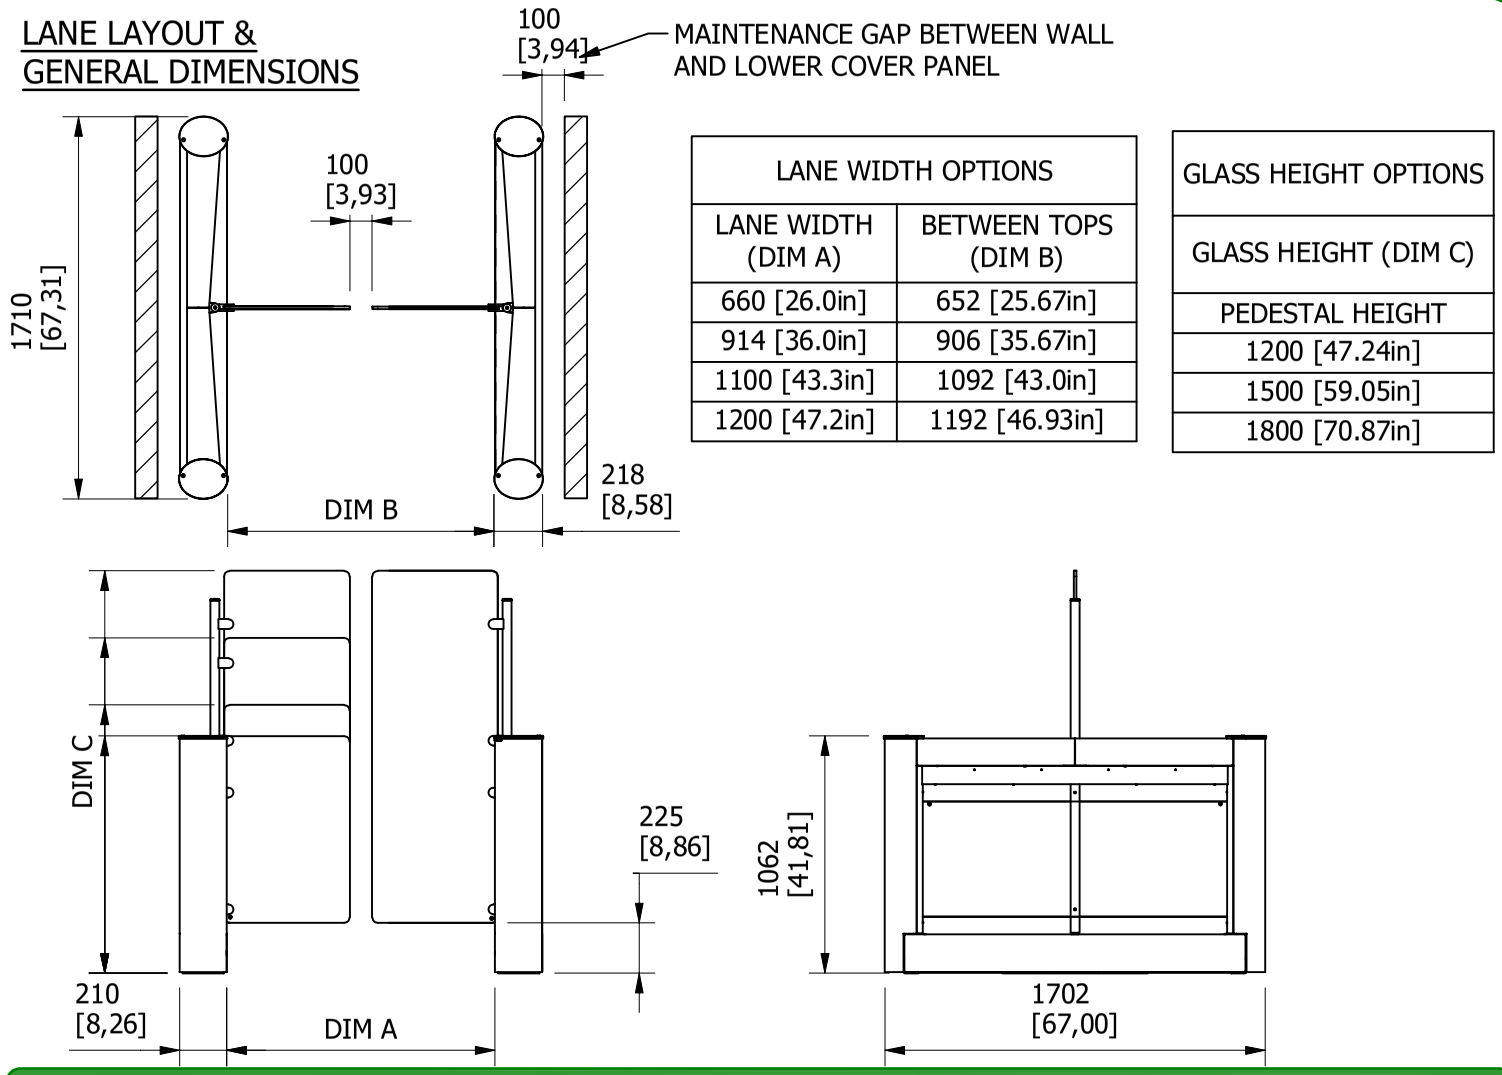

LANE WIDTH OPTIONS	
LANE WIDTH (DIM A)	BETWEEN TOPS (DIM B)
660 [26.0in]	652 [25.67in]
914 [36.0in]	906 [35.67in]
1100 [43.3in]	1092 [43.0in]
1200 [47.2in]	1192 [46.93in]


GLASS HEIGHT OPTIONS
GLASS HEIGHT (DIM C)
PEDESTAL HEIGHT
1200 [47.24in]
1500 [59.05in]
1800 [70.87in]

READER MOUNTING OPTIONS AND LOGO DETAILS

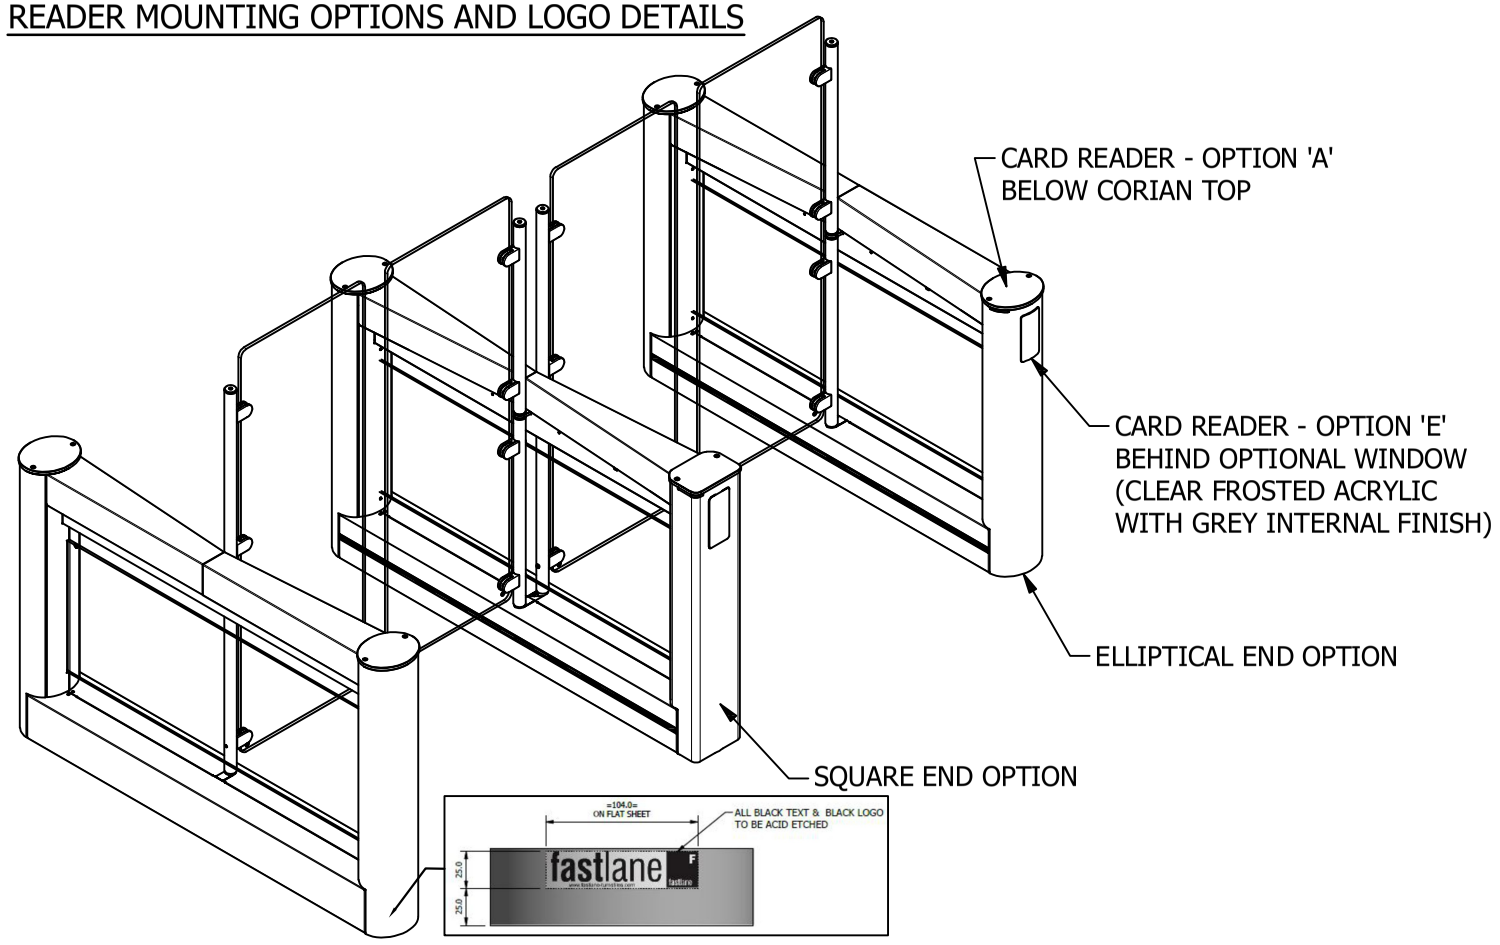

BLACK ACID ETCHED FASTLANE WORD AND LOGO ON ALL BLANK END PANELS (NO END OF LANE INDICATOR END PANELS)

PEDESTAL FIXING LOCATIONS

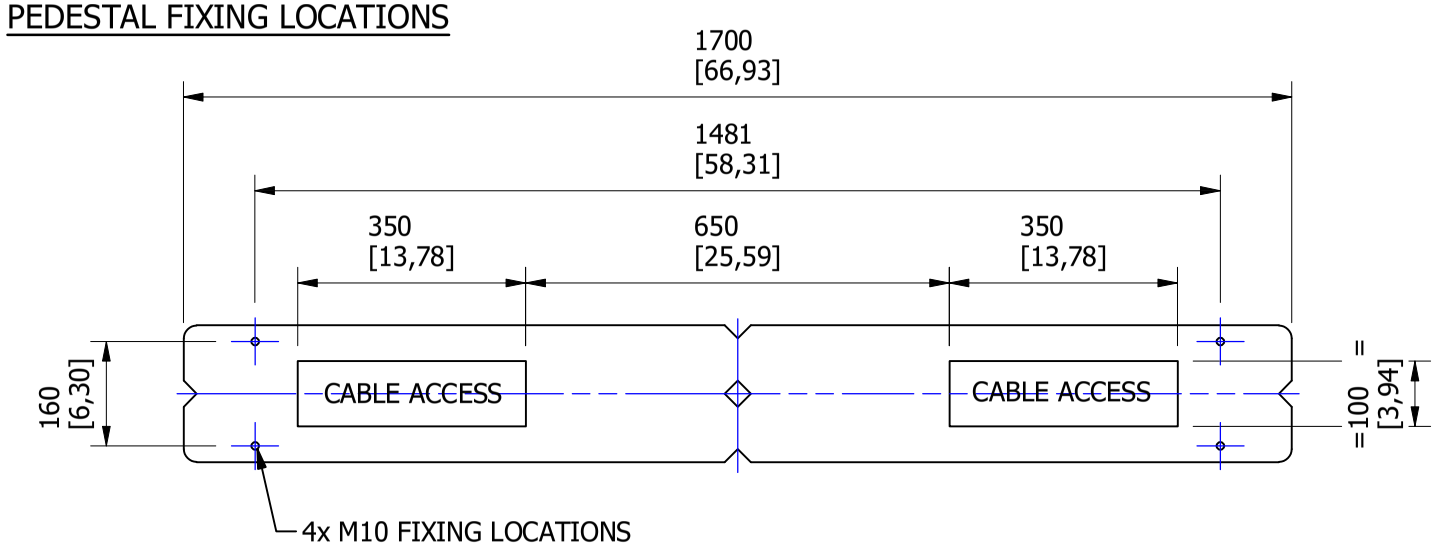

PRODUCT: GLASSGATE 400 PLUS

TITLE: GENERAL INFORMATION

DRAWING No: GG400 PLUS_A5

FOR SALES INFORMATION ONLY - SUBJECT TO CHANGE
ALL DIMENSIONS ± 2mm
This document is copyright of Integrated Design Ltd

F

fastlane